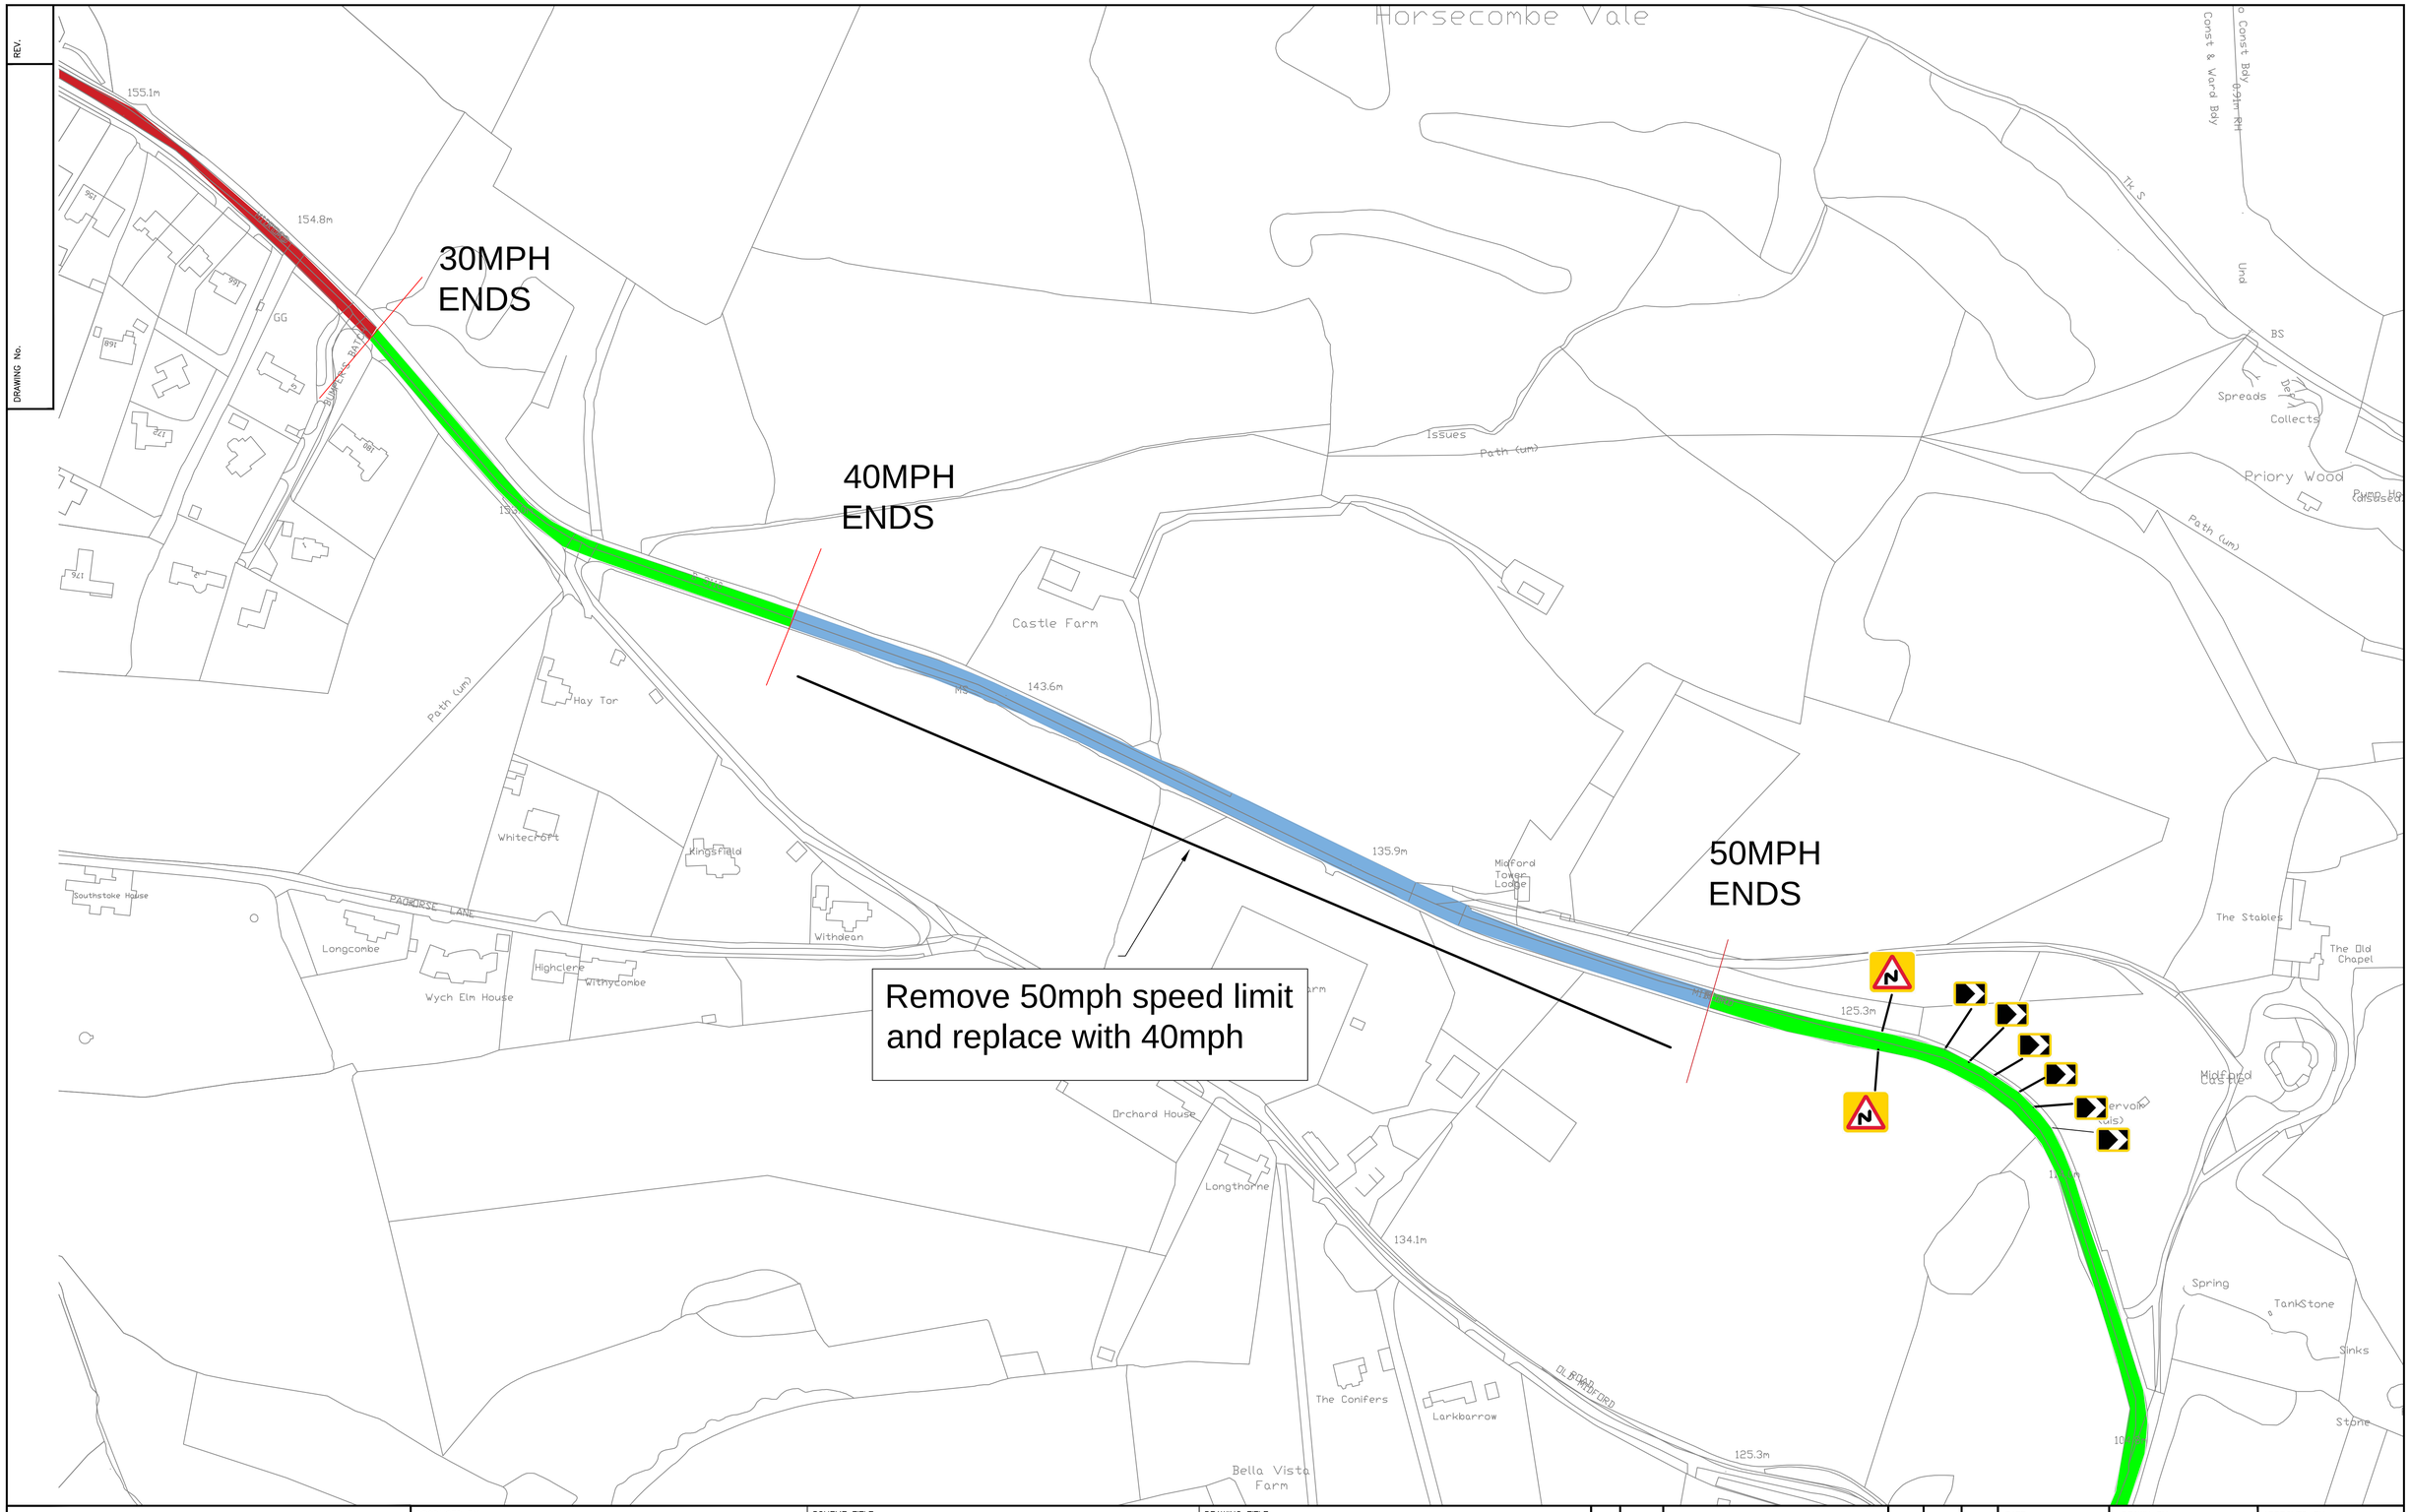

Bath & North East Somerset Council KELVIN PACKER SERVICE MANANGER – HIGHWAYS & PARKING ENVIRONMENTAL SERVICES	PRODUCED BY TRAFFIC & SAFETY	SCHEME TITLE Midford Road	DRAWING TITLE	REV.	DATE	REVISIONS	DRWN.	CHKD.	APROV.	DATE 21/06/2018 · DRAWN BY RE · APPROVED BY SCALE · CHECKED CLIENT REF. DRAWING No. · REV.